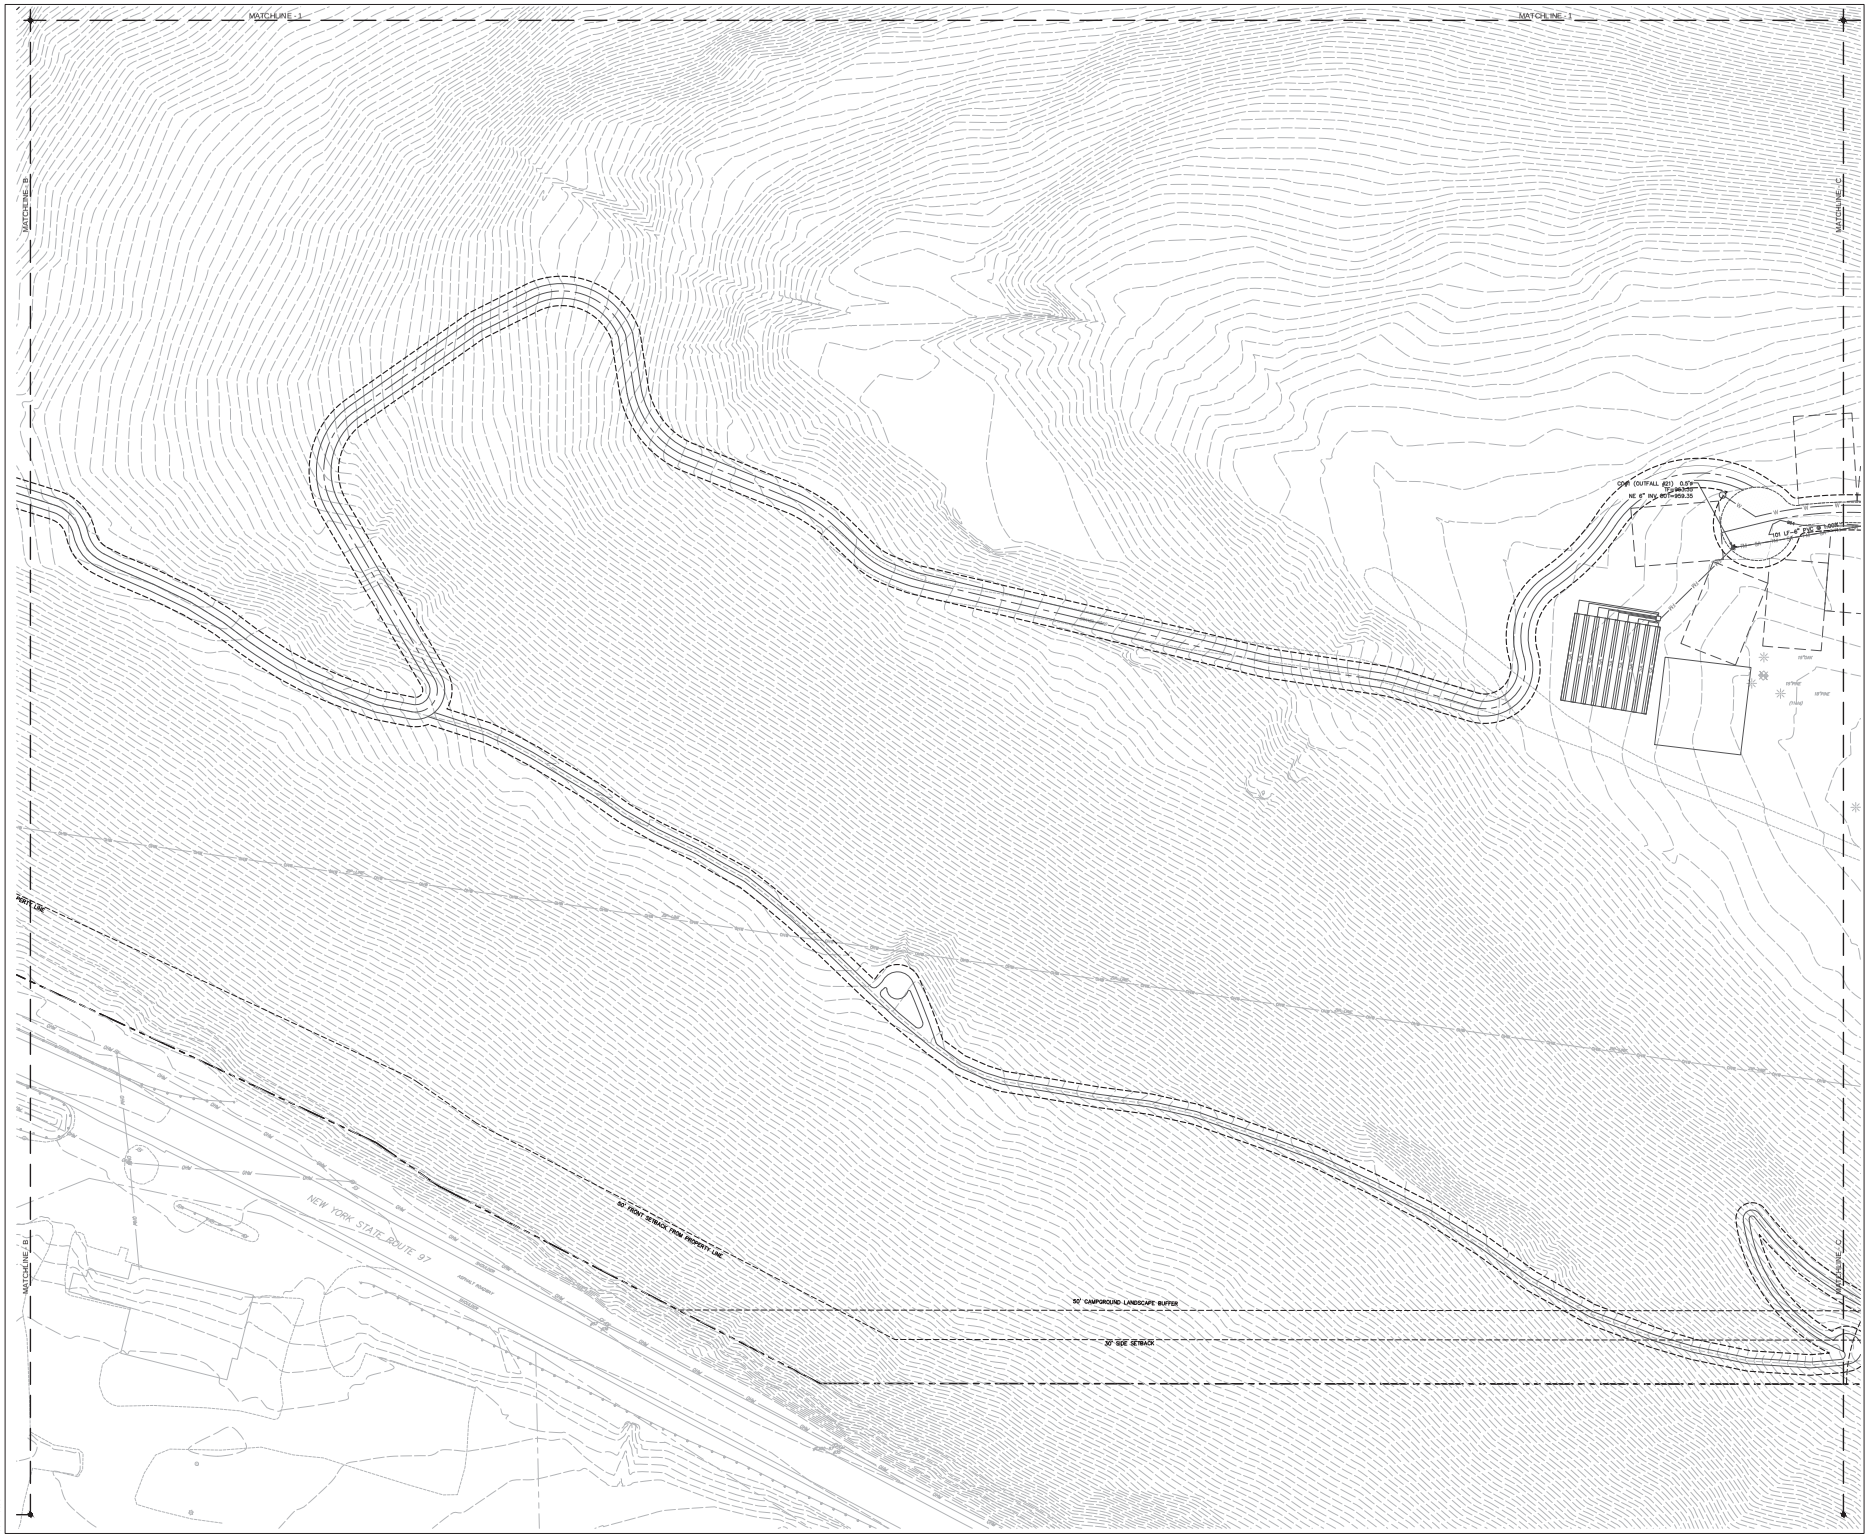

LaBella
Powered by partnership
21 Fox Street
Poughkeepsie, NY 12601
(845) 454-3980
labellapc.com

NOT FOR CONSTRUCTION

It is a violation of New York Education Law Article 145 Sec.7209, for any person, unless acting under the direction of a licensed architect, professional engineer, or land surveyor, to alter an item in any way. If an item bearing the seal of an architect, engineer, or land surveyor is altered, the altering architect, engineer, or land surveyor shall affix to the item their seal and notation "altered by" followed by their signature and date of such alteration, and a specific description of the alteration.

© 2022 LaBella Associates

NORTHGATE RESORTS
38 COMMERCE AVE. SW
SUITE 200
GRAND RAPIDS, MI 49503

SHEET INDEX

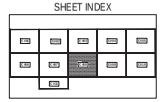

CAMP FIMFO CATSKILL
3841, 3843, 3846 & 3854 STATE ROUTE 97
BARRYVILLE, NY
TOWN OF HIGHLAND
SULLIVAN COUNTY

NO.	DATE	DESCRIPTION
3	07/07/2022	PB RESUBMISSION
2	06/13/2022	PB RESUBMISSION
1	05/13/2022	PB CLOPDA/ES, SAN OUTFALLS & WELL ID #'S

Revisions

PROJECT NUMBER: 2220488
DRAWN BY: SD
REVIEWED BY: MM
ISSUED FOR: REVIEW
DATE: 07/07/2022
DRAWING NAME:

EROSION & SEDIMENT CONTROL PLAN

DRAWING NUMBER:

C508

SYY-MAP: 7116

S:\LDC\Projects\2220488 Northgate Resorts\CAD\Civil\Plans\Site_2220488_EROS.dwg
10/5/2022 11:1
10/5/2022 9:55:37 AM

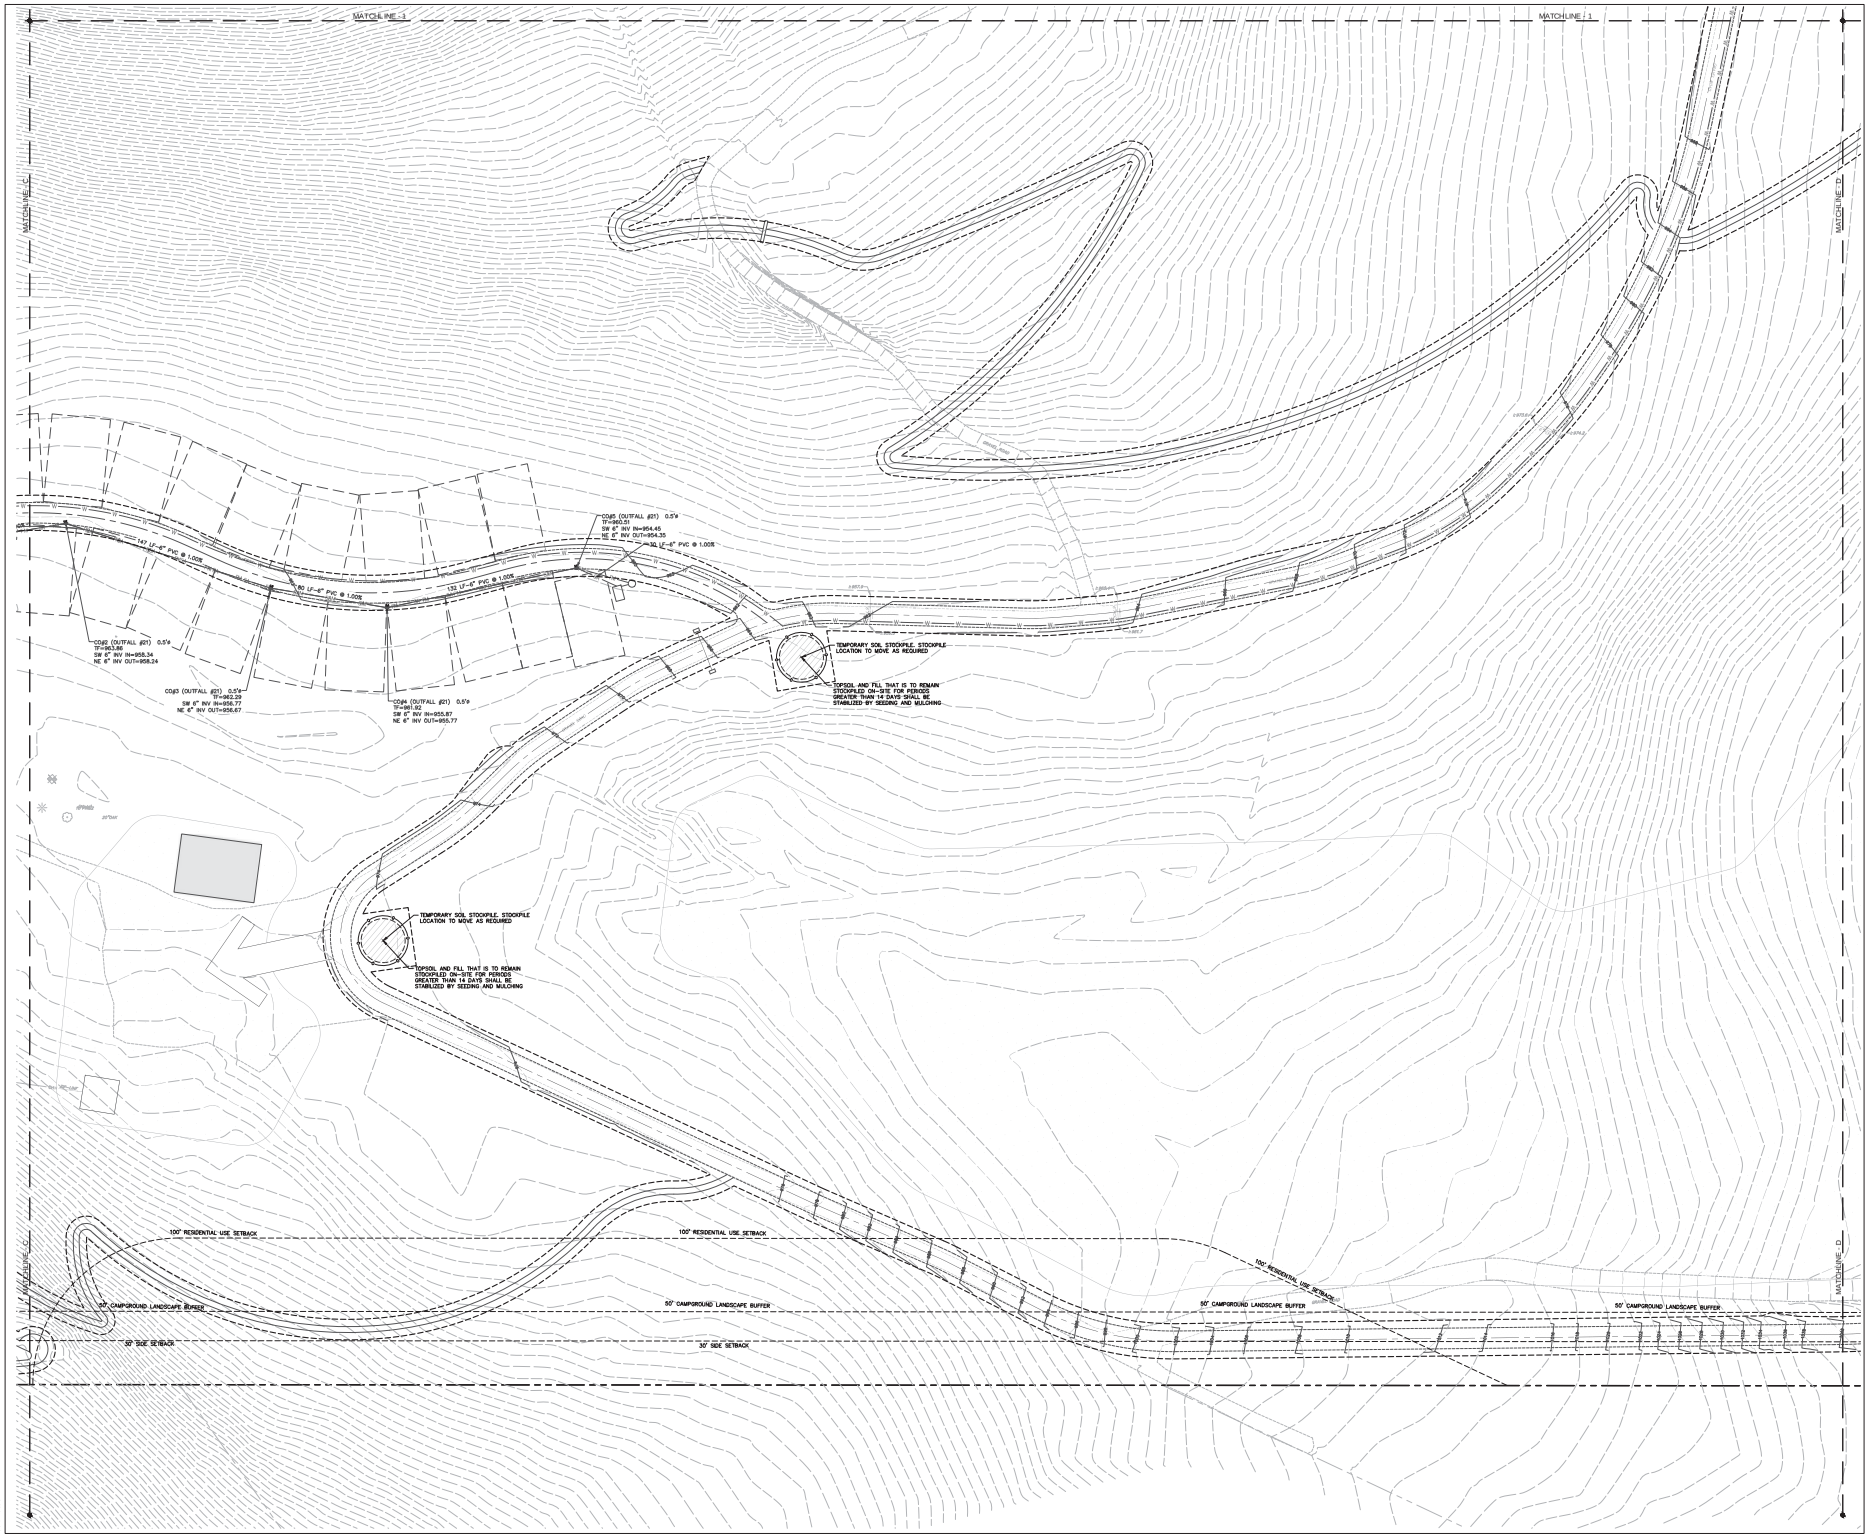

LaBella
Powered by partnership.
21 Fox Street
Poughkeepsie, NY 12601
(845) 454-3980
labellapc.com

NOT FOR CONSTRUCTION

It is a violation of New York Education Law Article 145 Sec.7209, for any person, unless acting under the direction of a licensed architect, professional engineer, or land surveyor, to alter an item in any way. If an item bearing the seal of an architect, engineer, or land surveyor is altered, the altering architect, engineer, or land surveyor shall affix to the item their seal and notation "altered by" followed by their signature and date of such alteration, and a specific description of the alteration.

© 2022 LaBella Associates

NORTHGATE RESORTS
38 COMMERCE AVE. SW
SUITE 200
GRAND RAPIDS, MI 49503

SHEET INDEX

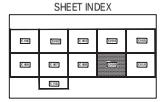

SCALE IN FEET
1" = 30'

CAMP FIMFO CATSKILL
3841, 3843, 3846 & 3854 STATE ROUTE 97
BARRYVILLE, NY
TOWN OF HIGHLAND
SULLIVAN COUNTY

NO	DATE	DESCRIPTION
3	07/07/2022	PB RESUBMISSION
2	06/03/2022	PB RESUBMISSION
1	05/13/2022	PB CLOPOSES, SAN OUTFALLS & WELL ID #
Revisions		

PROJECT NUMBER: 2220488
DRAWN BY: SD
REVIEWED BY: MM
ISSUED FOR: REVIEW
DATE: 07/07/2022
DRAWING NAME:

EROSION & SEDIMENT CONTROL PLAN

DRAWING NUMBER:

C509

SVY-MAP: 7116

S:\2022\2220488\Projects\2220488 Northgate Resorts\ACAD\LDs\Preliminary Civil Plans\C509_2220488_2205.dwg
10/25/2021 11:
10/25/2021 9:35:54 AM

LaBella
Powered by partnership.
21 Fox Street
Poughkeepsie, NY 12601
(845) 454-3980
labellapc.com

NOT FOR CONSTRUCTION

It is a violation of New York Education Law Article 145 Sec.7209, for any person, unless acting under the direction of a licensed architect, professional engineer, or land surveyor, to alter an item in any way. If an item bearing the seal of an architect, engineer, or land surveyor is altered, the altering architect, engineer, or land surveyor shall affix to the item their seal and notation "altered by" followed by their signature and date of such alteration, and a specific description of the alteration.

© 2022 LaBella Associates

NORTHGATE RESORTS
38 COMMERCE AVE. SW
SUITE 200
GRAND RAPIDS, MI 49503

SHEET INDEX

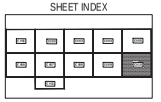

30' 0 30'
SCALE IN FEET
1" = 30'

CAMP FIMFO CATSKILL
3841, 3843, 3846 & 3854 STATE ROUTE 97
BARRYVILLE, NY
TOWN OF HIGHLAND
SULLIVAN COUNTY

3	07/07/2022	PB RESUBMISSION
2	06/13/2022	PB RESUBMISSION
1	05/13/2022	RE-LD PDATES, SAN OUTFALLS & WELL D-P
NO	DATE	DESCRIPTION

Revisions

PROJECT NUMBER: 2220488
DRAWN BY: SD
REVIEWED BY: MM
ISSUED FOR: REVIEW
DATE: 07/07/2022
DRAWING NAME:

EROSION & SEDIMENT CONTROL PLAN

DRAWING NUMBER:

C510

SYY-MAP: 7116

S:\LD\2022\2220488 Northgate Rideau\CAD\LD\Preliminary Civil Plans\C510_EROSION_CONTROL.dwg
SYSSON 23.1
07/20/22 9:56:13 AM